

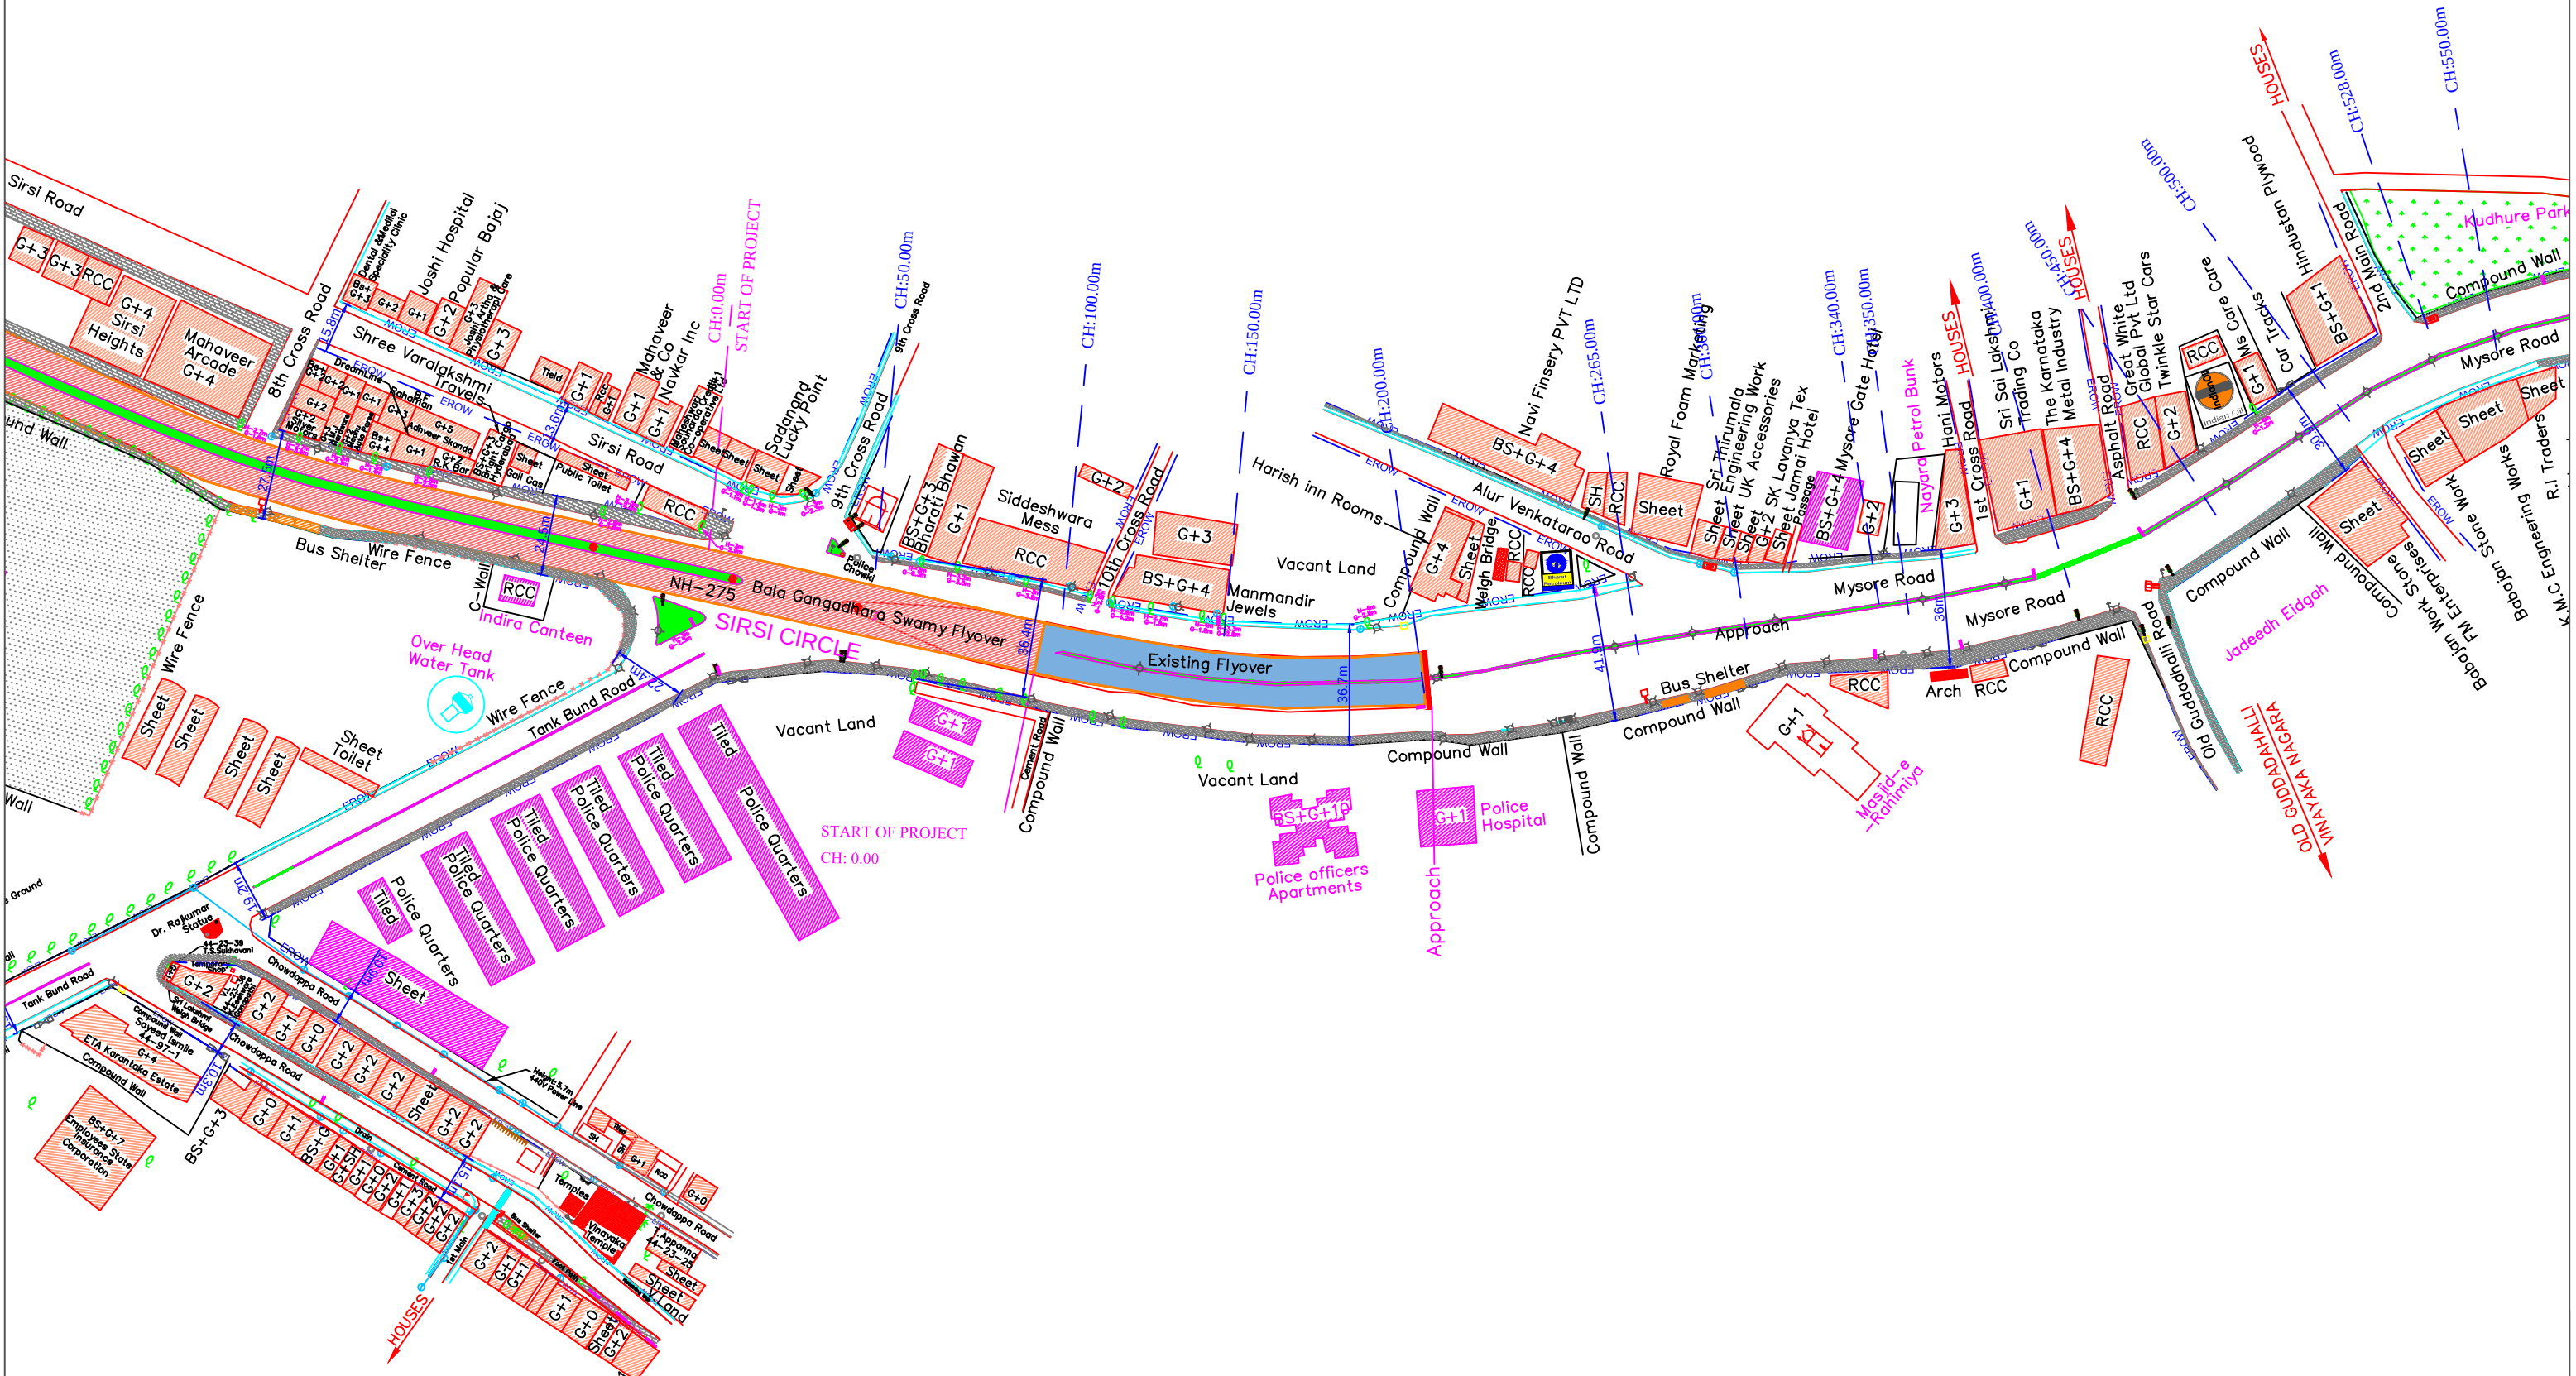
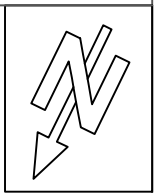


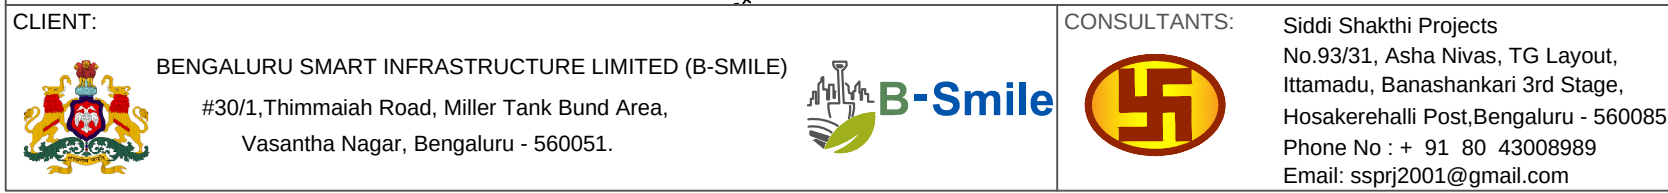

CLIENT:  **BENGALURU SMART INFRASTRUCTURE LIMITED (B-SMILE)**
 #30/1, Thimmaiah Road, Miller Tank Bund Area,
 Vasantha Nagar, Bengaluru - 560051. 

CLIENT:  **BENGALURU SMART INFRASTRUCTURE LIMITED (B-SMILE)**
 #30/1, Thimmaiah Road, Miller Tank Bund Area,
 Vasantha Nagar, Bengaluru - 560051. 


CLIENT:  **BENGALURU SMART INFRASTRUCTURE LIMITED (B-SMILE)**
 #30/1, Thimmaiah Road, Miller Tank Bund Area,
 Vasantha Nagar, Bengaluru - 560051. 

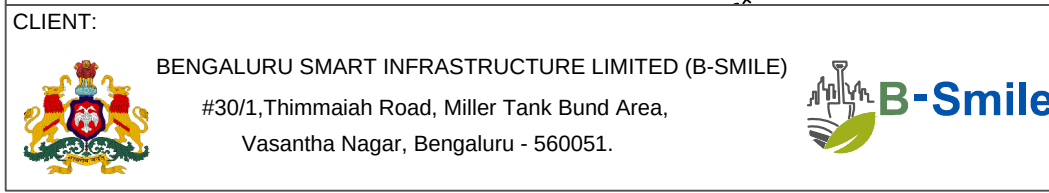

CLIENT:  BENGALURU SMART INFRASTRUCTURE LIMITED (B-SMILE) #30/1, Thimmaiah Road, Miller Tank Bund Area, Vasantha Nagar, Bengaluru - 560051. 	CONSULTANTS:  Siddhi Shakti Projects No.93/31, Asha Nivas, TG Layout, Ittamadu, Banashankari 3rd Stage, Hosakerehalli Post, Bengaluru - 560085 Phone No : + 91 80 43008989 Email: ssprj2001@gmail.com
---	--

CLIENT:  BENGALURU SMART INFRASTRUCTURE LIMITED (B-SMILE) #30/1,Thimmaiah Road, Miller Tank Bund Area, Vasantha Nagar, Bengaluru - 560051. 	CONSULTANTS:  Siddhi Shakti Projects No.93/31, Asha Nivas, TG Layout, Ittamadu, Banashankari 3rd Stage, Hosakerehalli Post,Bengaluru - 560085 Phone No : + 91 80 43008989 Email: sspjr2001@gmail.com
---	--

CLIENT: BENGALURU SMART INFRASTRUCTURE LIMITED (B-SMILE) #30/1,Thimmaiah Road, Miller Tank Bund Area, Vasantha Nagar, Bengaluru - 560051. 	CONSULTANTS:  Siddi Shakthi Projects No.93/31, Asha Nivas, TG Layout, Ittamadu, Banashankari 3rd Stage, Hosakerehalli Post,Bengaluru - 560085. Phone No : + 91 80 43008989 Email: ssprj2001@gmail.com	PROJECT: Construction of Proposed Elevated Corridor from Sirsi Circle to Nayandahalli on Mysuru Road
---	--	--

 CLIENT:  BENGALURU SMART INFRASTRUCTURE LIMITED (B-SMILE) #30/1,Thimmaiah Road, Miller Tank Bund Area, Vasantha Nagar, Bengaluru - 560051.  B-Smile	CONSULTANTS:  Siddi Shakthi Projects No.93/31, Asha Nivas, TG Layout, Ittamadu, Banashankari 3rd Stage, Hosakerehalli Post,Bengaluru - 560085. Phone No : + 91 80 43008989 Email: ssprj2001@gmail.com	PROJECT: Construction of Proposed Elevated Corridor from Sirsi Circle to Nayandahalli on Mysuru Road
--	---	--

CLIENT:  BENGALURU SMART INFRASTRUCTURE LIMITED (B-SMILE) #30/1,Thimmaiah Road, Miller Tank Bund Area, Vasantha Nagar, Bengaluru - 560051.		CONSULTANTS:  B-Smile  Siddi Shakthi Projects No.93/31, Asha Nivas, TG Layout, Ittamadu, Banashankari 3rd Stage, Hosakerehalli Post,Bengaluru - 560085. Phone No : + 91 80 43008989 Email: ssprj2001@gmail.com		PROJECT: Construction of Proposed Elevated Corridor from Sirsi Circle to Nayandahalli on Mysuru Road		TITLE : TOPOGRAPHICAL SURVEY PLAN					
						DRAWING NO : SSP/DWG/PRJ/2025-26/19-7		DATE: 23-01-2026		SCALE = 1 : 2000	
								SHEET NO : 1 OF 7			
						☐ INFORMATION		☐ PRELIMINARY		☒ DRAFT	
						☐ APPROVAL		☐ TENDER		☐ CONSTRUCTION	


CLIENT:  BENGALURU SMART INFRASTRUCTURE LIMITED (B-SMILE) #30/1, Thimmaiah Road, Miller Tank Bund Area, Vasantha Nagar, Bengaluru - 560051.		CONSULTANTS:  B-Smile  Siddi Shakthi Projects No.93/31, Asha Nivas, TG Layout, Ittamadu, Banashankari 3rd Stage, Hosakerehalli Post, Bengaluru - 560085. Phone No : + 91 80 43008989 Email: ssprj2001@gmail.com		PROJECT: Construction of Proposed Elevated Corridor from Sirsi Circle to Nayandahalli on Mysuru Road		TITLE : TOPOGRAPHICAL SURVEY PLAN					
						DRAWING NO : SSP/DWG/PRJ/2025-26/19-7		DATE: 23-01-2026		SCALE = 1 : 2000	
								SHEET NO : 1 OF 7			
						☐ INFORMATION		☐ PRELIMINARY		☒ DRAFT	
						☐ APPROVAL		☐ TENDER		☐ CONSTRUCTION	

CLIENT:  BENGALURU SMART INFRASTRUCTURE LIMITED (B-SMILE) #30/1, Thimmaiah Road, Miller Tank Bund Area, Vasantha Nagar, Bengaluru - 560051. 	CONSULTANTS:  Siddi Shakthi Projects No.93/31, Asha Nivas, TG Layout, Ittamadu, Banashankari 3rd Stage, Hosakerehalli Post, Bengaluru - 560085. Phone No : + 91 80 43008989 Email: ssprj2001@gmail.com	PROJECT: Construction of Proposed Elevated Corridor from Sirsi Circle to Nayandahalli on Mysuru Road	TITLE : TOPOGRAPHICAL SURVEY PLAN					
			DRAWING NO : SSP/DWG/PRJ/2025-26/19-7		DATE: 23-01-2026		SCALE = 1 : 2000	
			SHEET NO : 1 OF 7					
☐ INFORMATION ☐ PRELIMINARY ☒ DRAFT ☐ APPROVAL ☐ TENDER ☐ CONSTRUCTION								

CLIENT:  BENGALURU SMART INFRASTRUCTURE LIMITED (B-SMILE) #30/1,Thimmaiah Road, Miller Tank Bund Area, Vasantha Nagar, Bengaluru - 560051.		CONSULTANTS:  B-Smile  Siddi Shakthi Projects No.93/31, Asha Nivas, TG Layout, Ittamadu, Banashankari 3rd Stage, Hosakerehalli Post,Bengaluru - 560085. Phone No : + 91 80 43008989 Email: ssprj2001@gmail.com		PROJECT: Construction of Proposed Elevated Corridor from Sirsi Circle to Nayandahalli on Mysuru Road		TITLE : TOPOGRAPHICAL SURVEY PLAN					
						DRAWING NO : SSP/DWG/PRJ/2025-26/19-7		DATE: 23-01-2026		SCALE = 1 : 2000	
								SHEET NO : 1 OF 7			
						☐ INFORMATION		☐ PRELIMINARY		☒ DRAFT	
						☐ APPROVAL		☐ TENDER		☐ CONSTRUCTION	

CLIENT:  BENGALURU SMART INFRASTRUCTURE LIMITED (B-SMILE) #30/1, Thimmaiah Road, Miller Tank Bund Area, Vasantha Nagar, Bengaluru - 560051. 	CONSULTANTS:  Siddi Shakthi Projects No.93/31, Asha Nivas, TG Layout, Ittamadu, Banashankari 3rd Stage, Hosakerehalli Post, Bengaluru - 560085. Phone No : + 91 80 43008989 Email: ssprj2001@gmail.com	PROJECT: Construction of Proposed Elevated Corridor from Sirsi Circle to Nayandahalli on Mysuru Road	TITLE : TOPOGRAPHICAL SURVEY PLAN					
			DRAWING NO : SSP/DWG/PRJ/2025-26/19-7		DATE: 23-01-2026		SCALE = 1 : 2000	
			SHEET NO : 1 OF 7					
☐ INFORMATION ☐ PRELIMINARY ☒ DRAFT ☐ APPROVAL ☐ TENDER ☐ CONSTRUCTION								


CLIENT:  BENGALURU SMART INFRASTRUCTURE LIMITED (B-SMILE) #30/1, Thimmaiah Road, Miller Tank Bund Area, Vasantha Nagar, Bengaluru - 560051.		CONSULTANTS:  B-Smile  Siddi Shakthi Projects No.93/31, Asha Nivas, TG Layout, Ittamadu, Banashankari 3rd Stage, Hosakerehalli Post, Bengaluru - 560085. Phone No : + 91 80 43008989 Email: ssprj2001@gmail.com		PROJECT: Construction of Proposed Elevated Corridor from Sirsi Circle to Nayandahalli on Mysuru Road		TITLE : TOPOGRAPHICAL SURVEY PLAN					
						DRAWING NO : SSP/DWG/PRJ/2025-26/19-7		DATE: 23-01-2026		SCALE = 1 : 2000	
								SHEET NO : 1 OF 7			
						☐ INFORMATION		☐ PRELIMINARY		☒ DRAFT	
						☐ APPROVAL		☐ TENDER		☐ CONSTRUCTION	

 CLIENT:  BENGALURU SMART INFRASTRUCTURE LIMITED (B-SMILE) #30/1, Thimmaiah Road, Miller Tank Bund Area, Vasantha Nagar, Bengaluru - 560051.		CONSULTANTS:  B-Smile  Siddi Shakthi Projects No.93/31, Asha Nivas, TG Layout, Ittamadu, Banashankari 3rd Stage, Hosakerehalli Post, Bengaluru - 560085. Phone No : + 91 80 43008989 Email: ssprj2001@gmail.com		PROJECT: Construction of Proposed Elevated Corridor from Sirsi Circle to Nayandahalli on Mysuru Road		TITLE : TOPOGRAPHICAL SURVEY PLAN					
						DRAWING NO : SSP/DWG/PRJ/2025-26/19-7		DATE: 23-01-2026		SCALE = 1 : 2000	
								SHEET NO : 1 OF 7			
						☐ INFORMATION		☐ PRELIMINARY		☒ DRAFT	
						☐ APPROVAL		☐ TENDER		☐ CONSTRUCTION	

CLIENT:  BENGALURU SMART INFRASTRUCTURE LIMITED (B-SMILE) #30/1,Thimmaiah Road, Miller Tank Bund Area, Vasantha Nagar, Bengaluru - 560051.		CONSULTANTS:  B-Smile  Siddi Shakthi Projects No.93/31, Asha Nivas, TG Layout, Ittamadu, Banashankari 3rd Stage, Hosakerehalli Post,Bengaluru - 560085. Phone No : + 91 80 43008989 Email: ssprj2001@gmail.com		PROJECT: Construction of Proposed Elevated Corridor from Sirsi Circle to Nayandahalli on Mysuru Road		TITLE : TOPOGRAPHICAL SURVEY PLAN					
						DRAWING NO : SSP/DWG/PRJ/2025-26/19-7		DATE: 23-01-2026		SCALE = 1 : 2000	
								SHEET NO : 1 OF 7			
						☐ INFORMATION		☐ PRELIMINARY		☒ DRAFT	
						☐ APPROVAL		☐ TENDER		☐ CONSTRUCTION	

K.R. MARKET

KENGERI

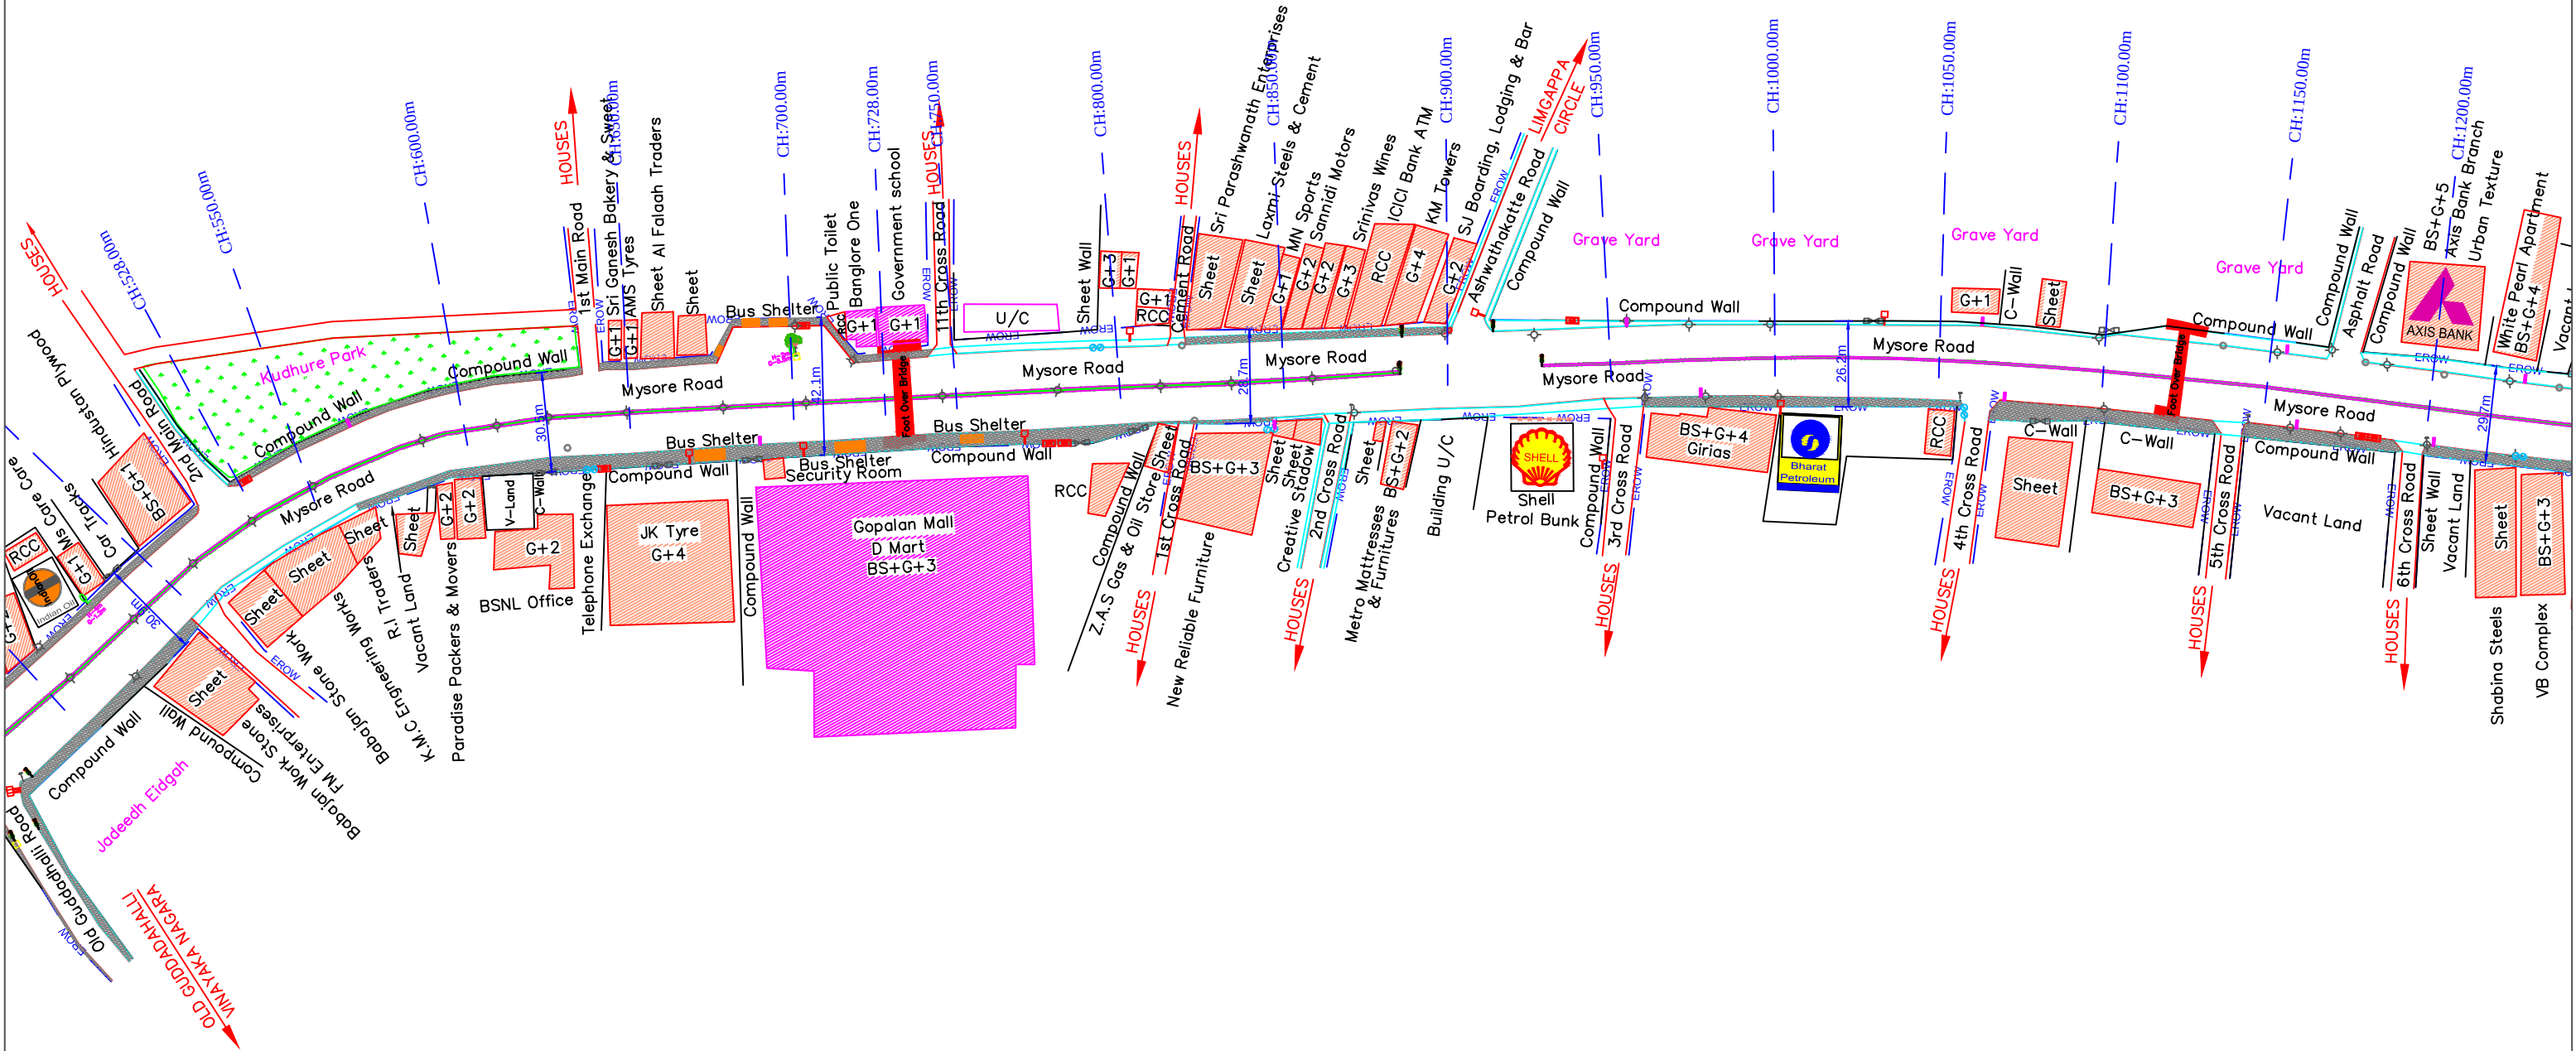

CLIENT:



BENGALURU SMART INFRASTRUCTURE LIMITED (B-SMILE)
#30/1,Thimmaiah Road, Miller Tank Bund Area,
Vasantha Nagar, Bengaluru - 560051.



CONSULTANTS:



Siddhi Shakthi Projects
No.93/31, Asha Nivas, TG Layout,
Ittamadu, Banashankari 3rd Stage,
Hosakerehalli Post,Bengaluru - 560085.
Phone No : + 91 80 43008989
Email: ssprj2001@gmail.com

PROJECT:

Construction of Proposed Elevated Corridor from
Sirsi Circle to Nayandahalli on Mysuru Road

TITLE :

TOPOGRAPHICAL SURVEY PLAN

DRAWING NO :


SSP/DWG/PRJ/2025-26/19-7

DATE: 23-01-2026

SCALE = 1 : 2000

SHEET NO : 2 OF 7


☐ INFORMATION ☐ PRELIMINARY ☒ DRAFT ☐ APPROVAL ☐ TENDER ☐ CONSTRUCTION

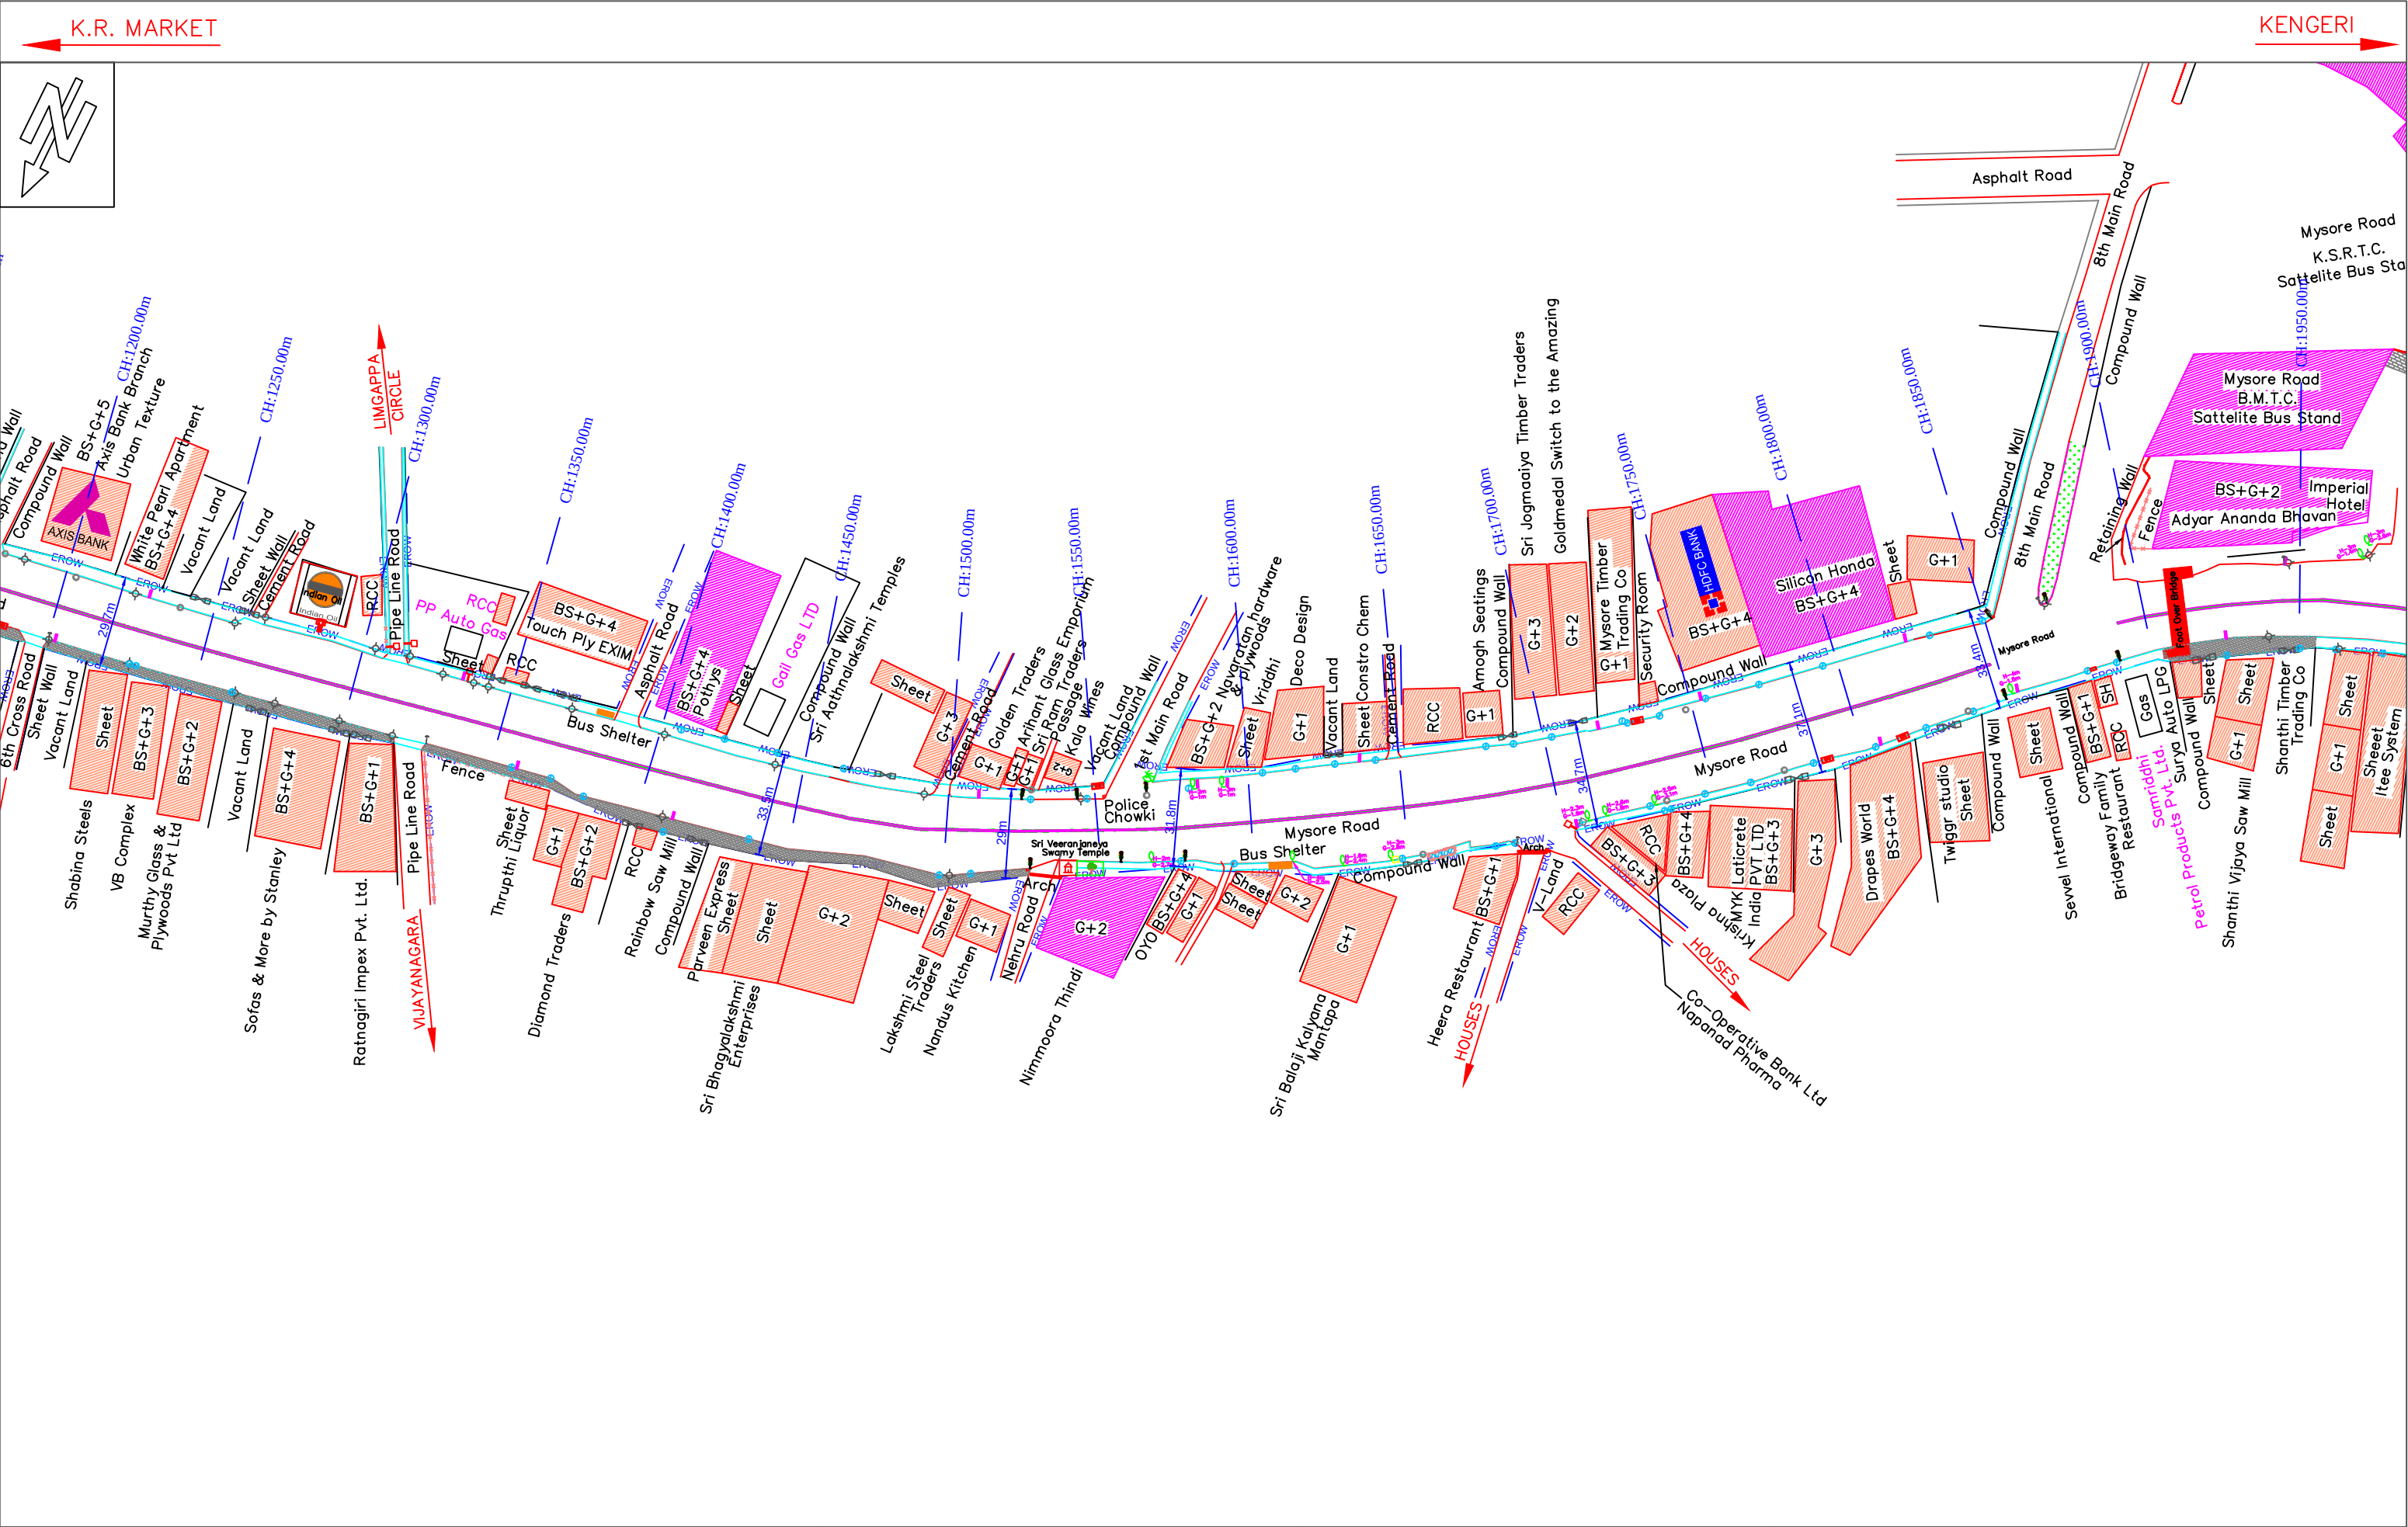


CLIENT:		CONSULTANTS:		PROJECT:		TITLE :		
 BENGALURU SMART INFRASTRUCTURE LIMITED (B-SMILE) #30/1,Thimmaiah Road, Miller Tank Bund Area, Vasantha Nagar, Bengaluru - 560051.		 Siddi Shakthi Projects No.93/31, Asha Nivas, TG Layout, Ittamadu, Banashankari 3rd Stage, Hosakerehalli Post,Bengaluru - 560085. Phone No : + 91 80 43008989 Email: ssprj2001@gmail.com		Construction of Proposed Elevated Corridor from Sirsi Circle to Nayandahalli on Mysuru Road		TOPOGRAPHICAL SURVEY PLAN		
DRAWING NO : SSP/DWG/PRJ/2025-26/19-7		DATE: 23-01-2026		SCALE = 1 : 2000				SHEET NO : 3 OF 7
☐ INFORMATION		☐ PRELIMINARY		☒ DRAFT		☐ APPROVAL		☐ TENDER
								☐ CONSTRUCTION



CLIENT: BENGALURU SMART INFRASTRUCTURE LIMITED (B-SMILE) #30/1,Thimmaiah Road, Miller Tank Bund Area, Vasantha Nagar, Bengaluru - 560051.		CONSULTANTS: Siddi Shakthi Projects No.93/31, Asha Nivas, TG Layout, Ittamadu, Banashankari 3rd Stage, Hosakerehalli Post,Bengaluru - 560085. Phone No : + 91 80 43008989 Email: ssprj2001@gmail.com		PROJECT: Construction of Proposed Elevated Corridor from Sirsi Circle to Nayandahalli on Mysuru Road		TITLE : TOPOGRAPHICAL SURVEY PLAN		
						DRAWING NO : SSP/DWG/PRJ/2025-26/19-7	DATE: 23-01-2026	SCALE = 1 : 2000
						☐ INFORMATION ☐ PRELIMINARY ☒ DRAFT ☐ APPROVAL ☐ TENDER ☐ CONSTRUCTION		SHEET NO : 4 OF 7

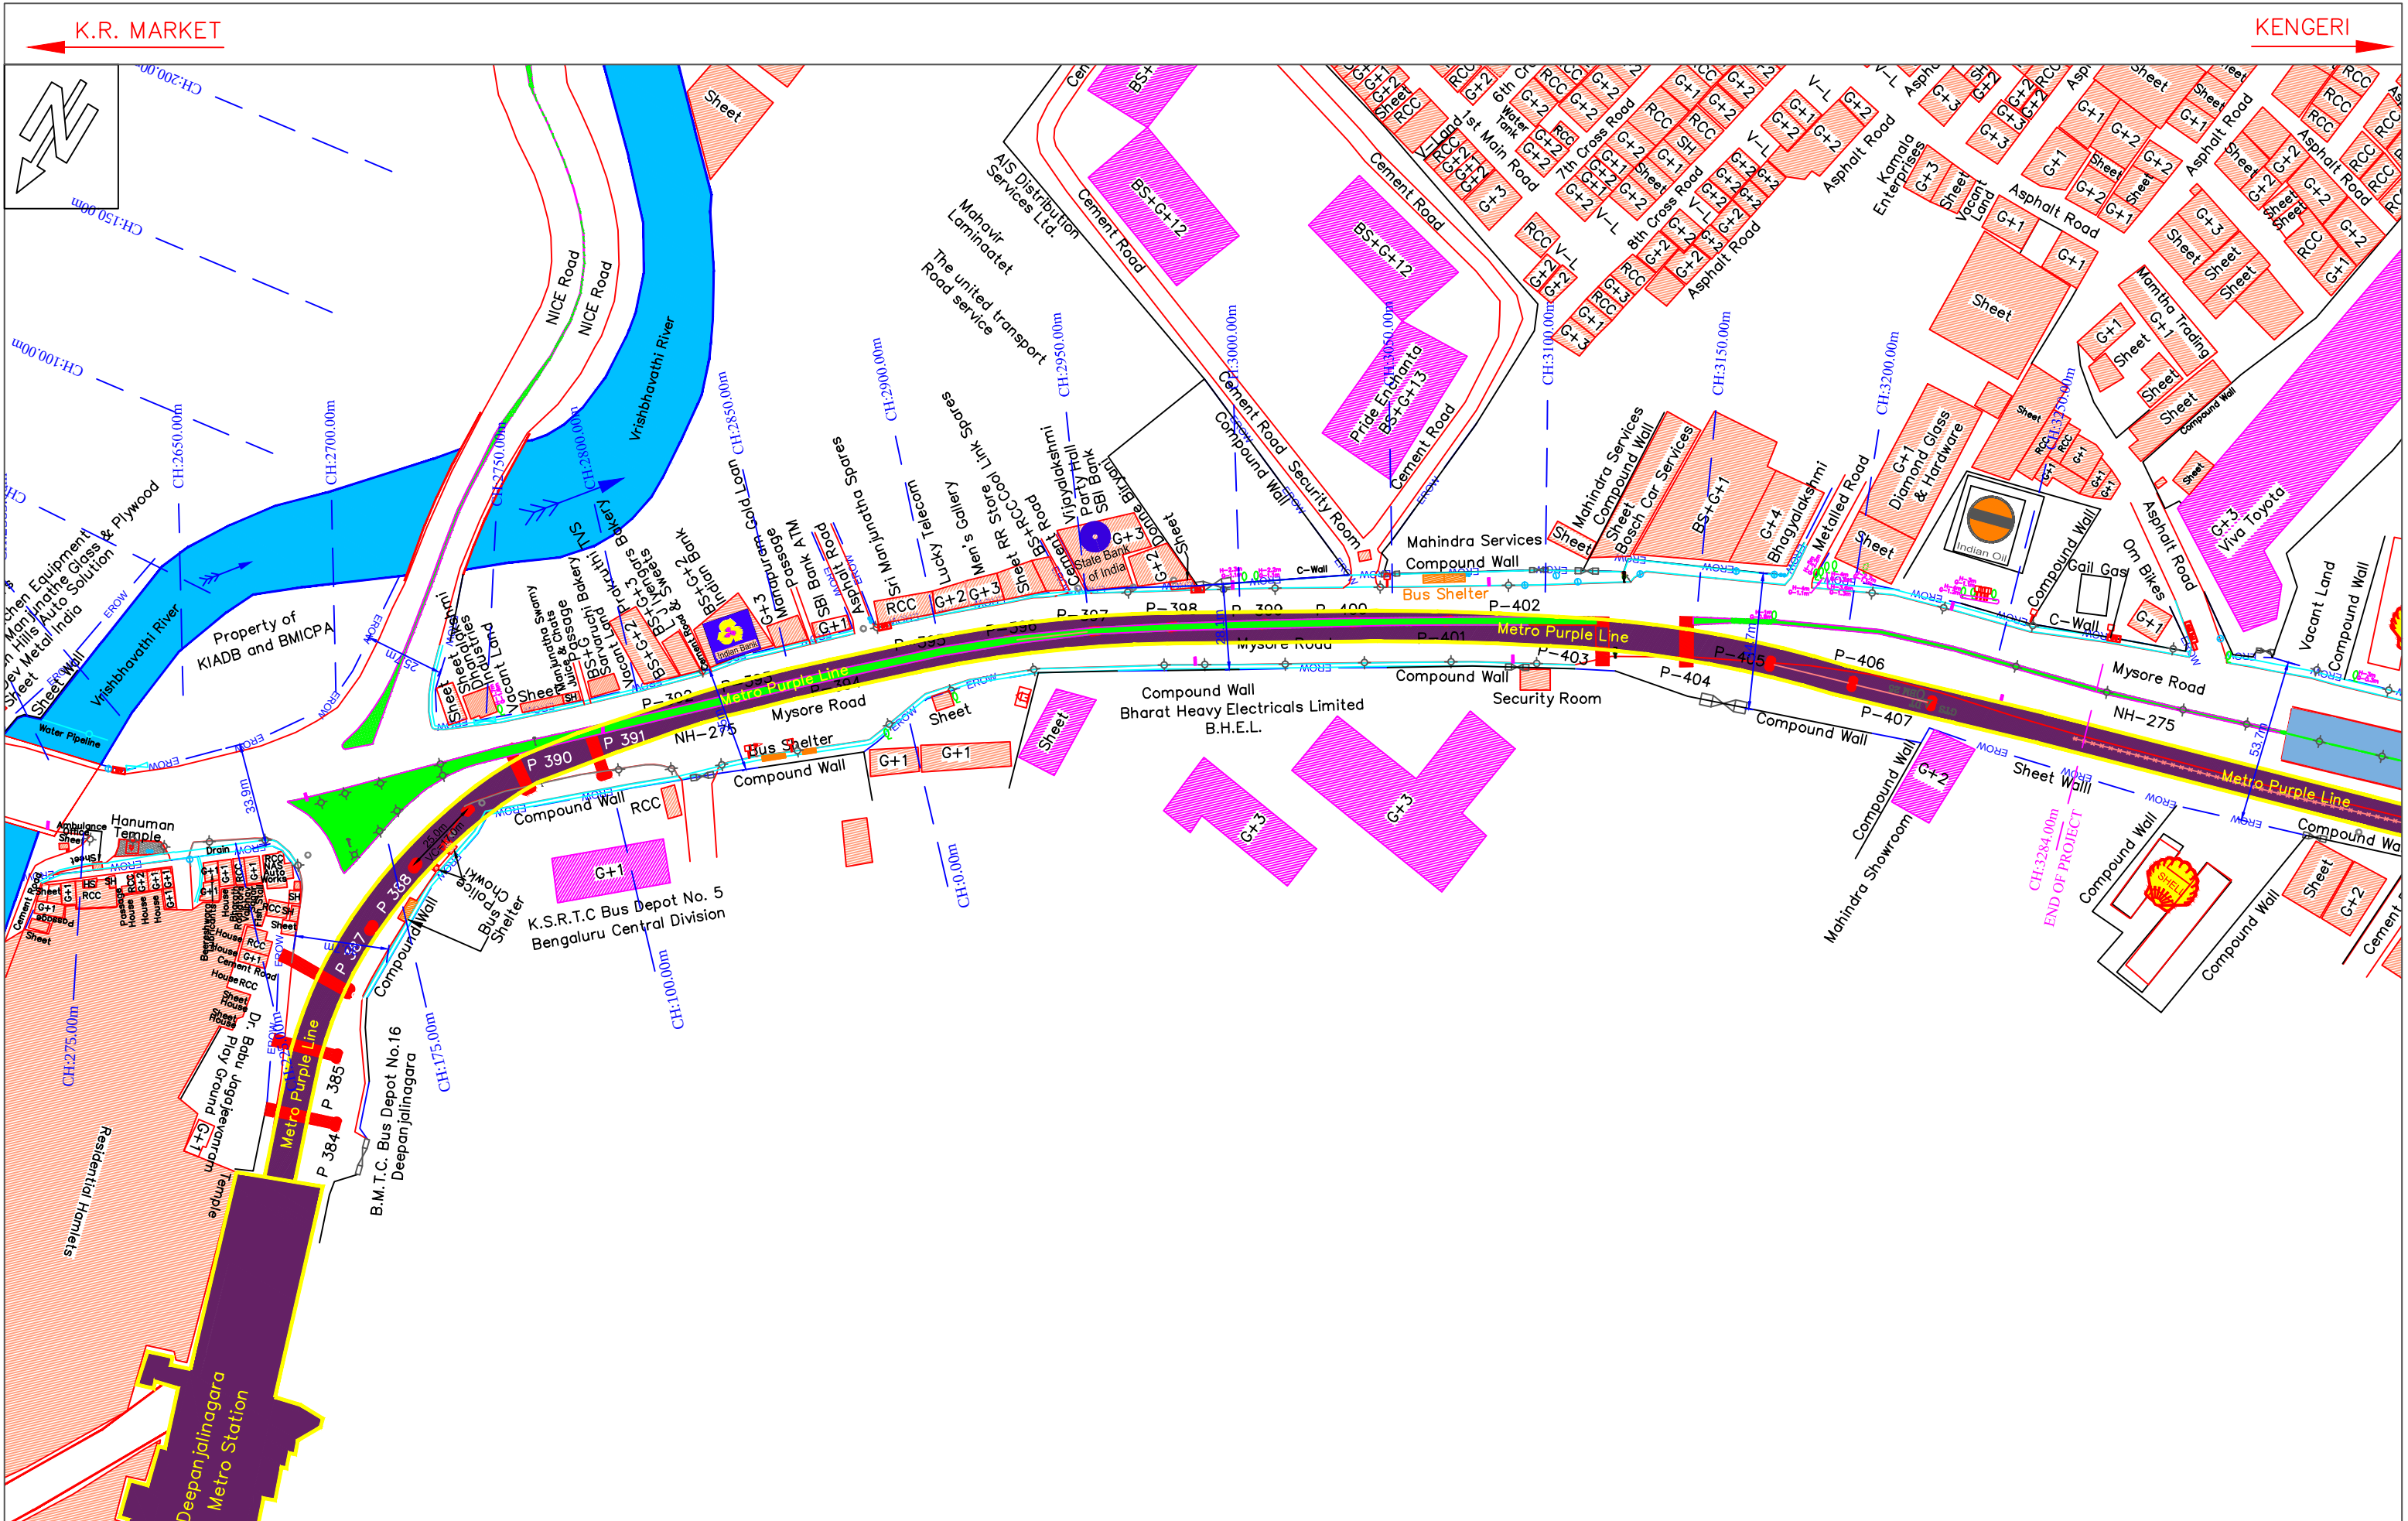



CLIENT:		CONSULTANTS:		PROJECT:		TITLE :		
 BENGALURU SMART INFRASTRUCTURE LIMITED (B-SMILE) #30/1,Thimmaiah Road, Miller Tank Bund Area, Vasantha Nagar, Bengaluru - 560051.		 Siddi Shakthi Projects No.93/31, Asha Nivas, TG Layout, Ittamadu, Banashankari 3rd Stage, Hosakerehalli Post,Bengaluru - 560085. Phone No : + 91 80 43008989 Email: ssprj2001@gmail.com		Construction of Proposed Elevated Corridor from Sirsi Circle to Nayandahalli on Mysuru Road		TOPOGRAPHICAL SURVEY PLAN		
						DRAWING NO : SSP/DWG/PRJ/2025-26/19-7		DATE: 23-01-2026
						SCALE = 1 : 2000		SHEET NO : 5 OF 7
						☐ INFORMATION ☐ PRELIMINARY ☒ DRAFT ☐ APPROVAL ☐ TENDER ☐ CONSTRUCTION		

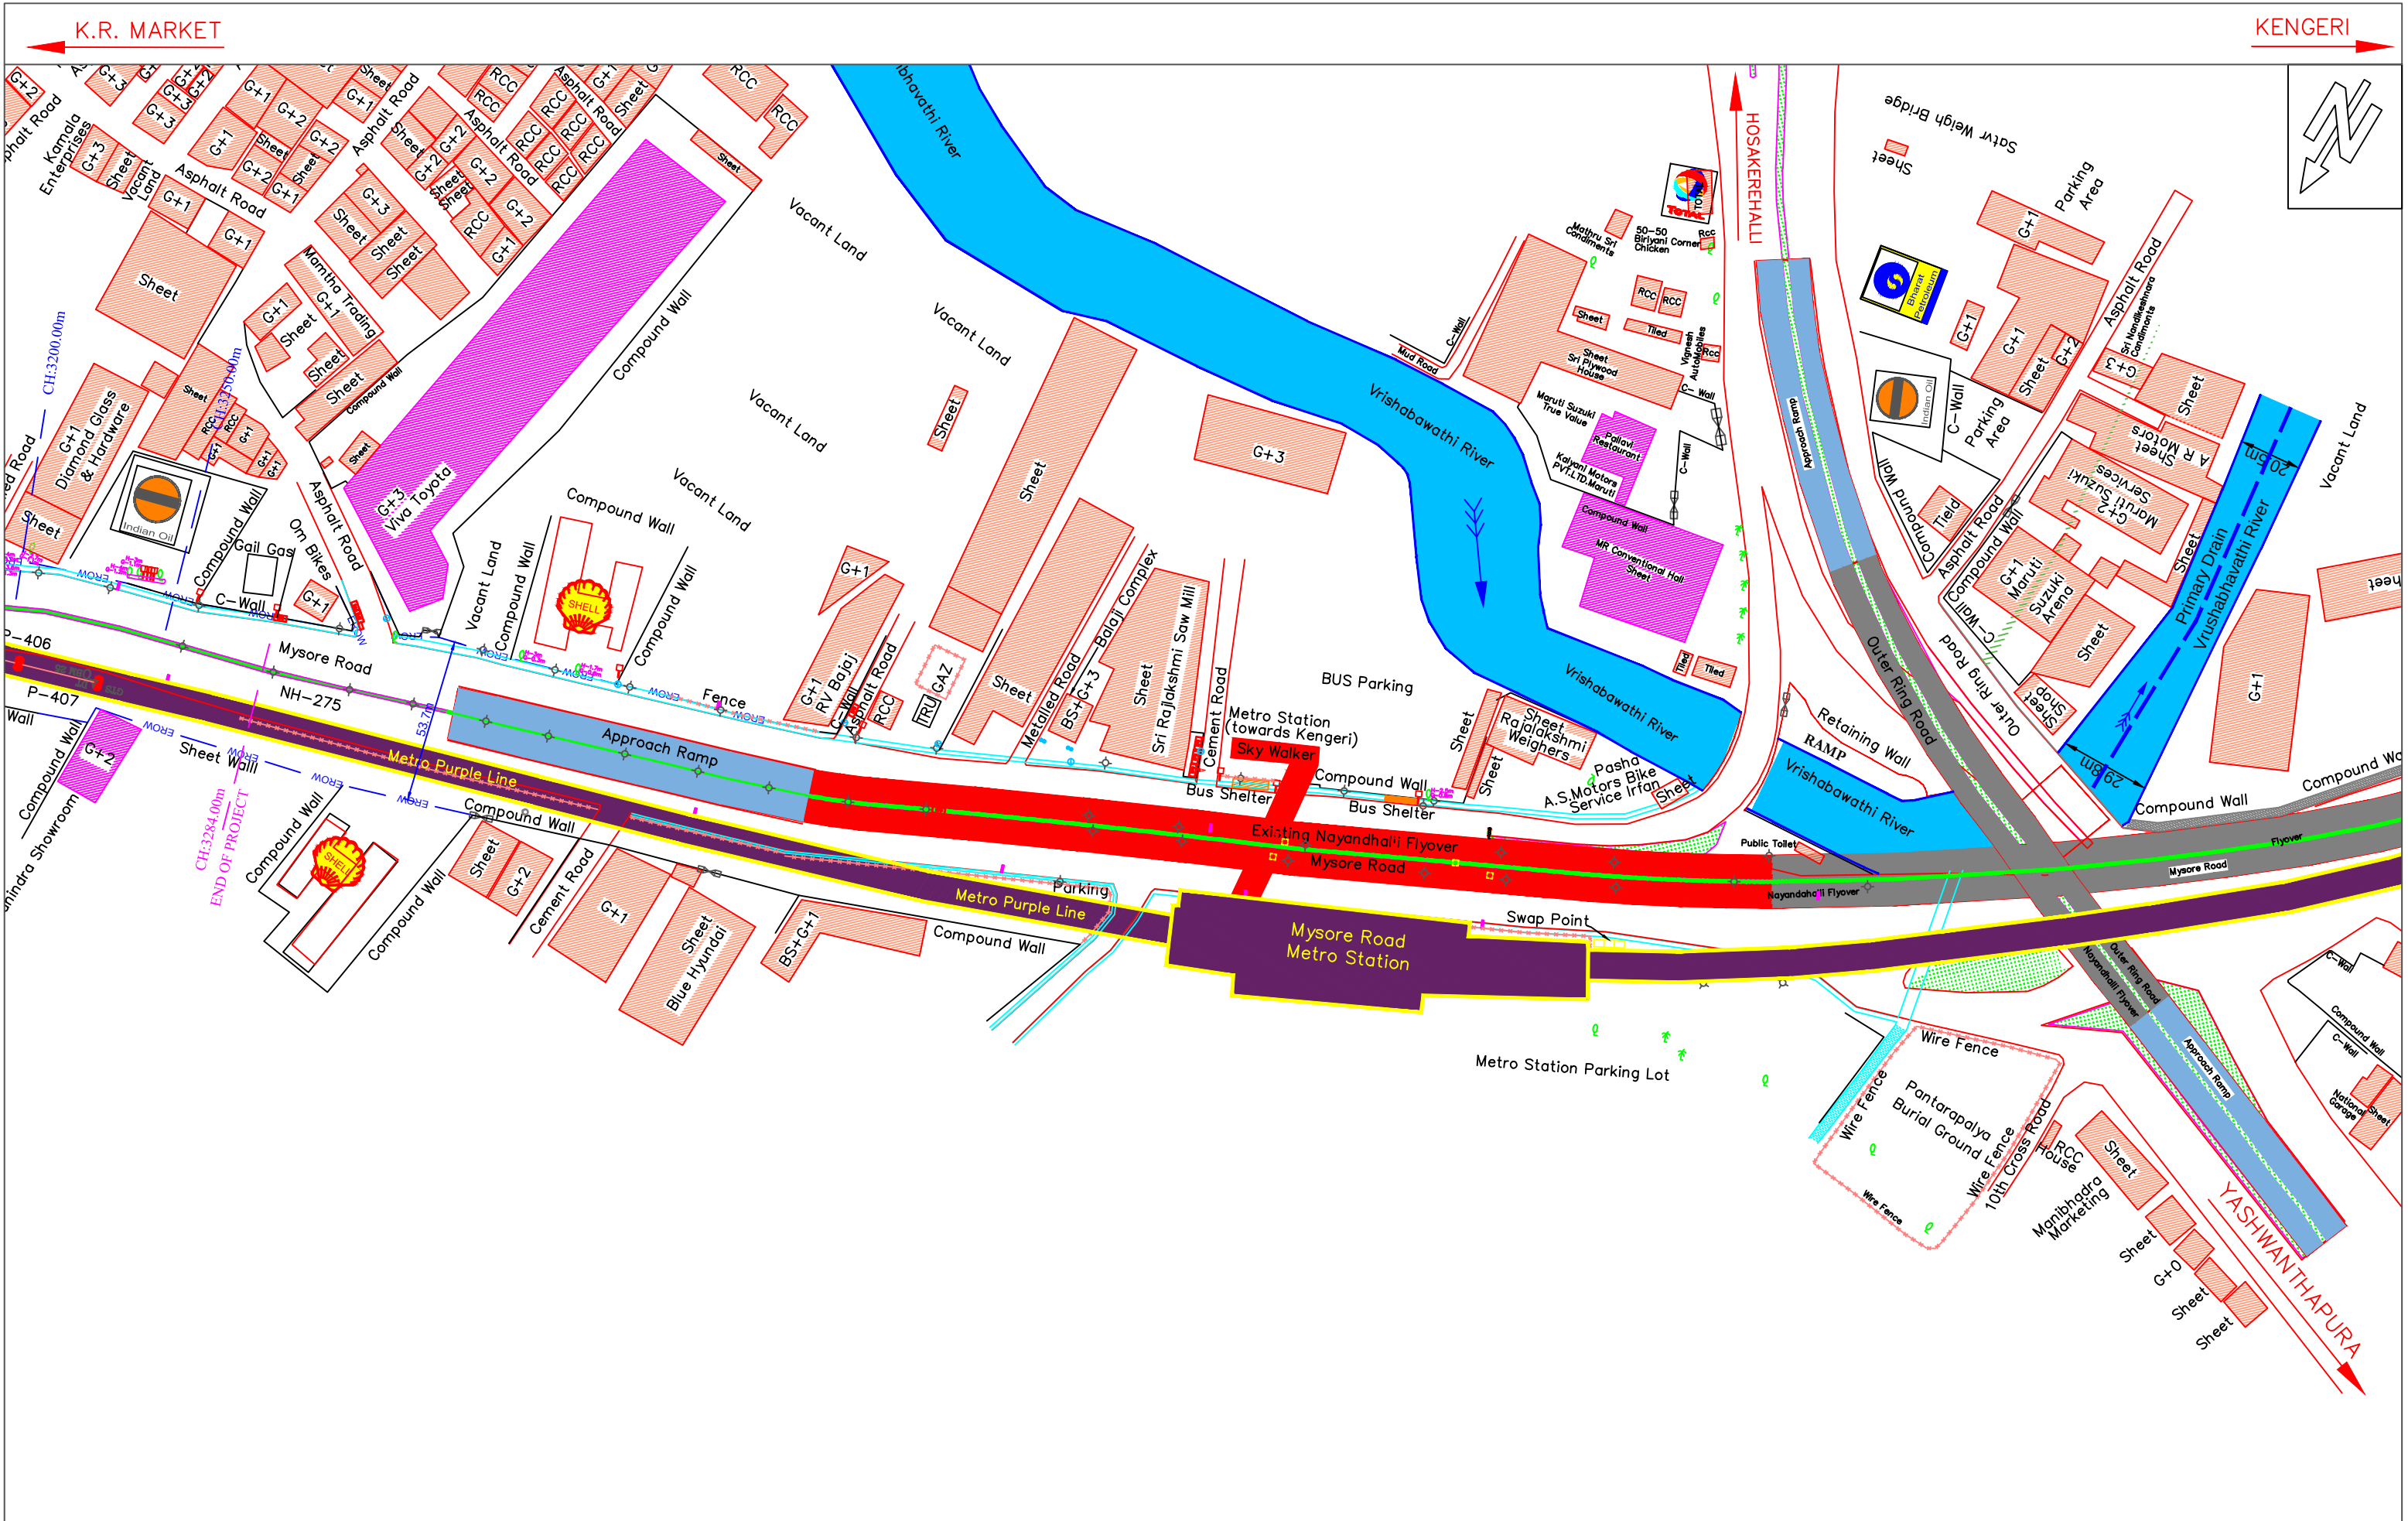

CLIENT:		CONSULTANTS:		PROJECT:		TITLE :		
 BENGALURU SMART INFRASTRUCTURE LIMITED (B-SMILE) #30/1,Thimmaiah Road, Miller Tank Bund Area, Vasantha Nagar, Bengaluru - 560051.		 Siddi Shakthi Projects No.93/31, Asha Nivas, TG Layout, Ittamadu, Banashankari 3rd Stage, Hosakerehalli Post,Bengaluru - 560085. Phone No : + 91 80 43008989 Email: ssprj2001@gmail.com		Construction of Proposed Elevated Corridor from Sirsi Circle to Nayandahalli on Mysuru Road		TOPOGRAPHICAL SURVEY PLAN		
						DRAWING NO : SSP/DWG/PRJ/2025-26/19-7		DATE: 23-01-2026
								SCALE = 1 : 2000 SHEET NO : 6 OF 7
						☐ INFORMATION ☐ PRELIMINARY ☒ DRAFT ☐ APPROVAL ☐ TENDER ☐ CONSTRUCTION		

B.H.E.L. JUNCTION

HOSAKEREHALLI

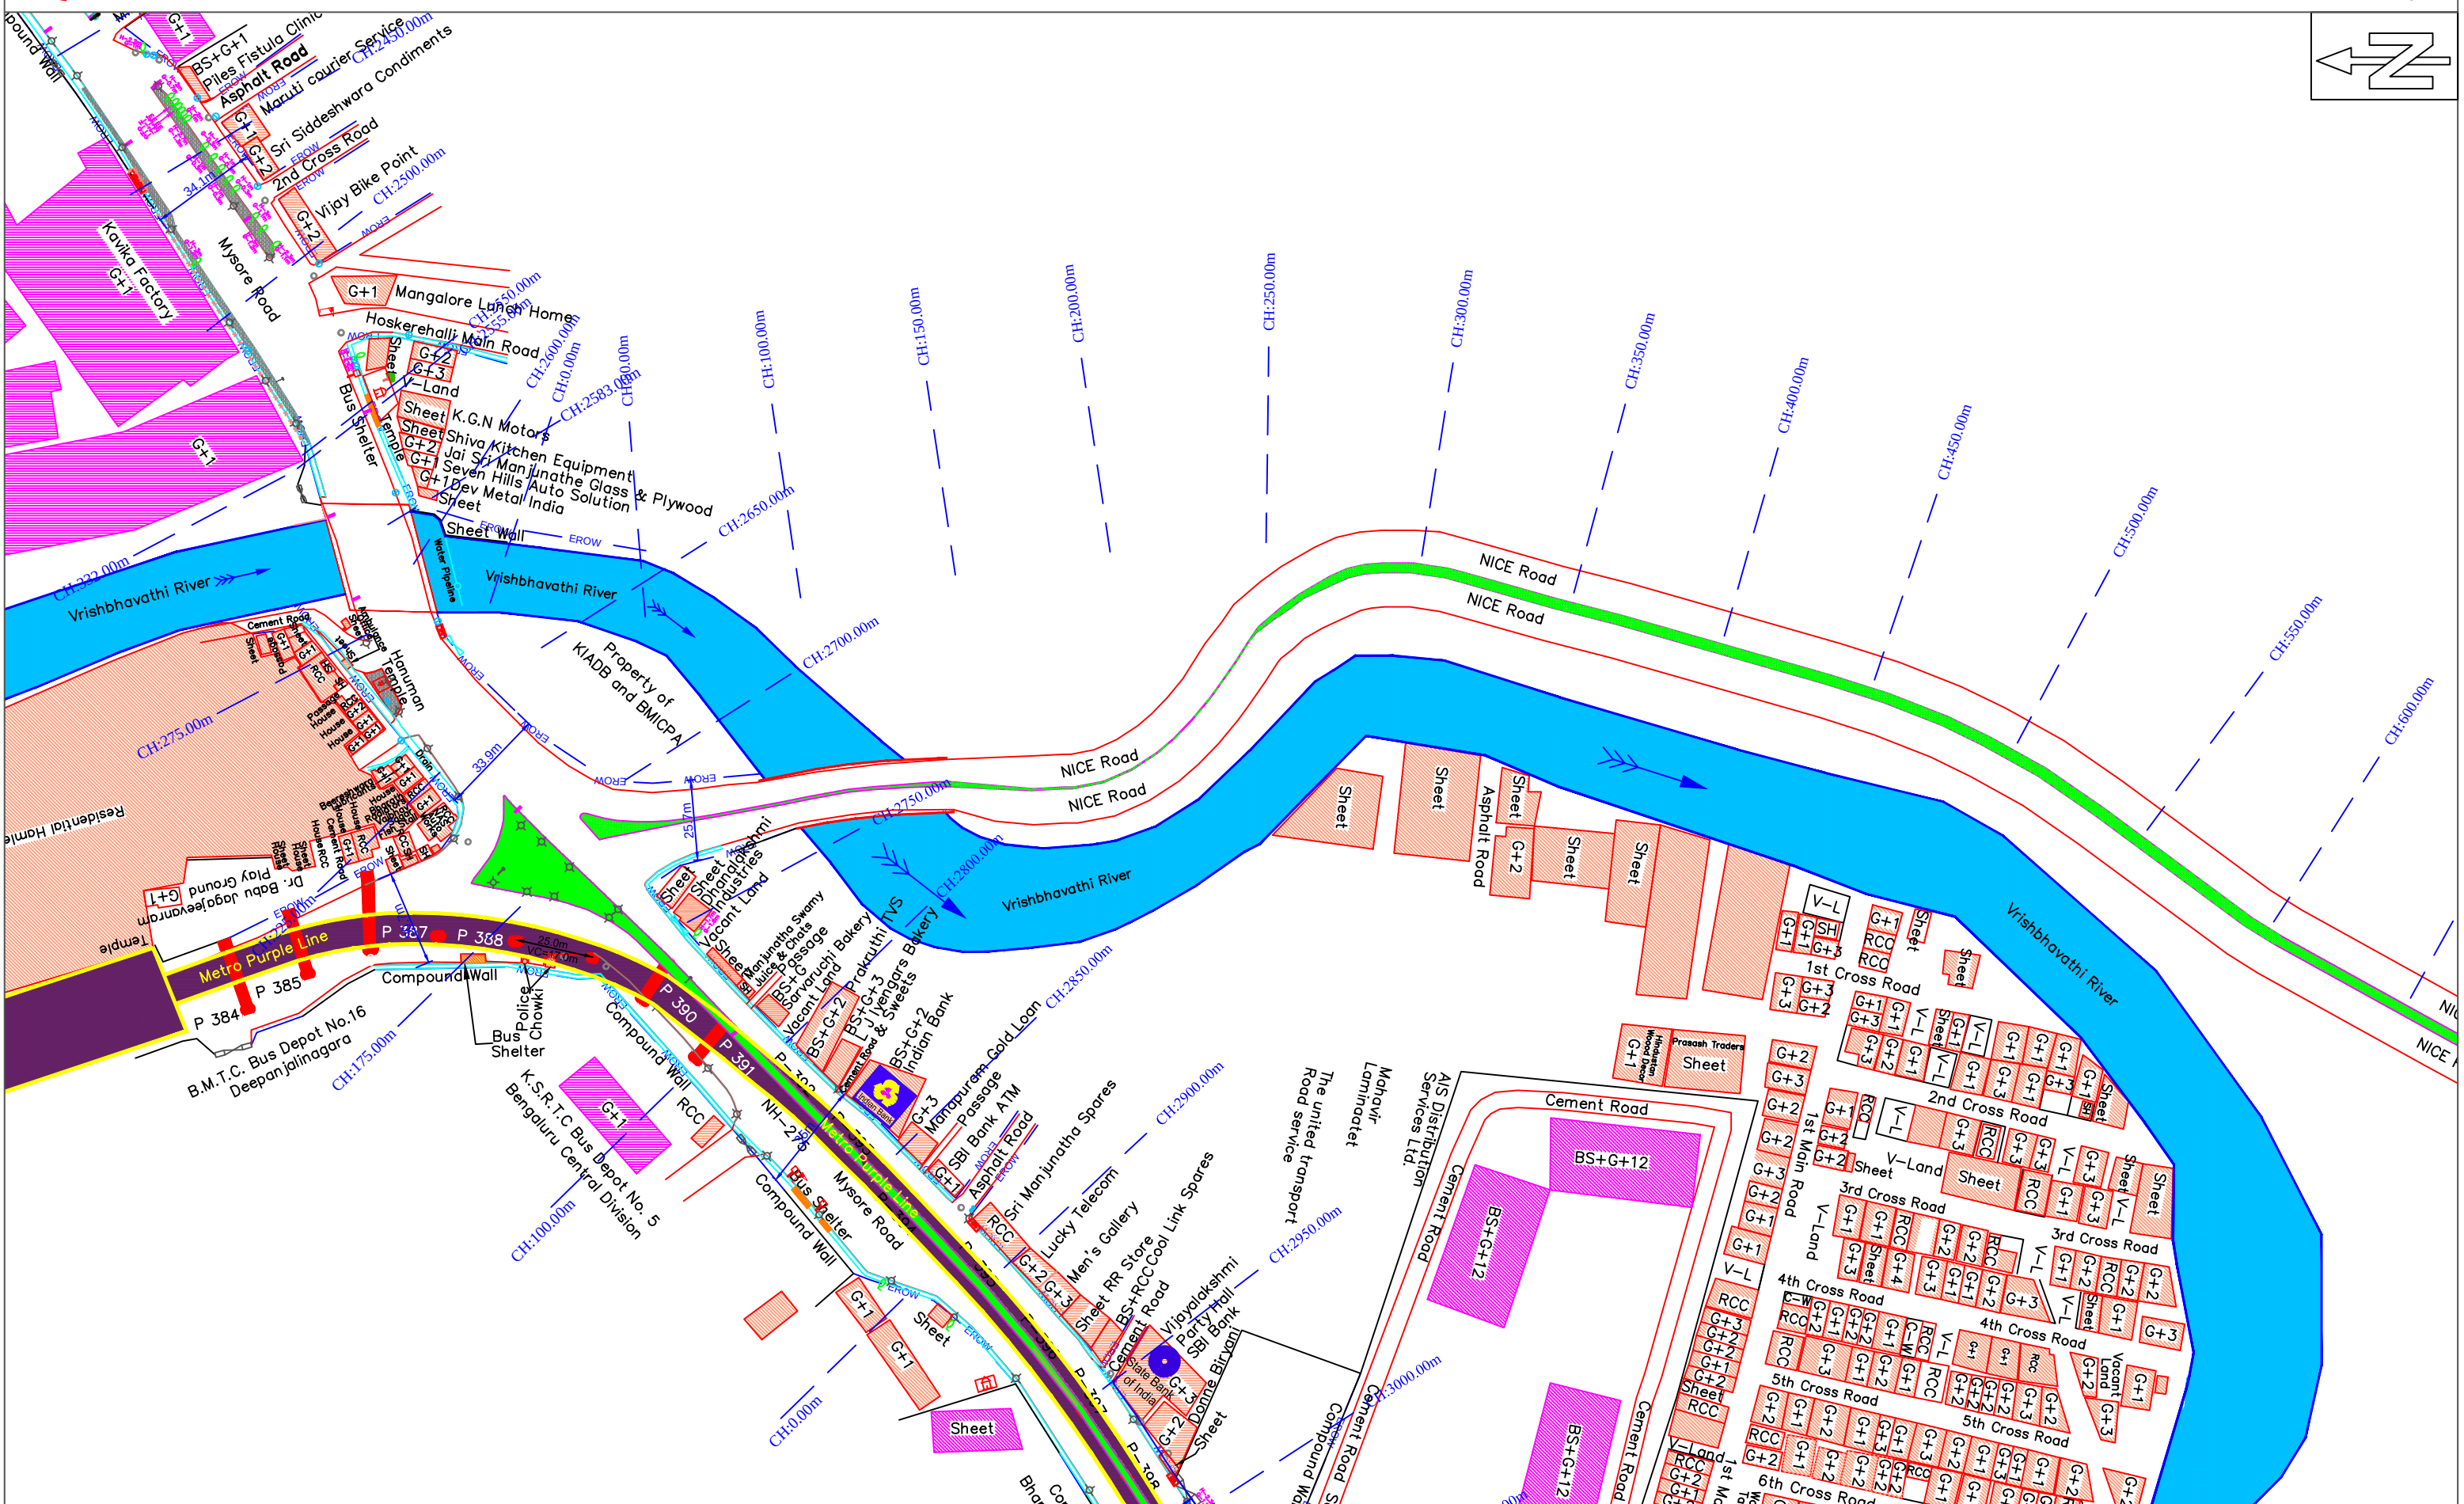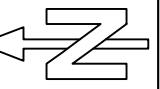

CLIENT:		CONSULTANTS:		PROJECT:		TITLE :		
				Construction of Proposed Elevated Corridor from		TOPOGRAPHICAL SURVEY PLAN		
BENGALURU SMART INFRASTRUCTURE LIMITED (B-SMILE)		Siddhi Shakthi Projects		No.93/31, Asha Nivas, TG Layout,		DRAWING NO :		SCALE = 1 : 2000
#30/1,Thimmaiah Road, Miller Tank Bund Area,		No.93/31, Asha Nivas, TG Layout,		Ittamadu, Banashankari 3rd Stage,		SSP/DWG/PRJ/2025-26/19-7		DATE: 23-01-2026
Vasantha Nagar, Bengaluru - 560051.		Hosakerehalli Post,Bengaluru - 560085.		Phone No : + 91 80 43008989				SHEET NO : 7 OF 7
		Email: ssprj2001@gmail.com		Sirsi Circle to Nayandahalli on Mysuru Road		☐ INFORMATION ☐ PRELIMINARY ☒ DRAFT ☐ APPROVAL ☐ TENDER ☐ CONSTRUCTION		